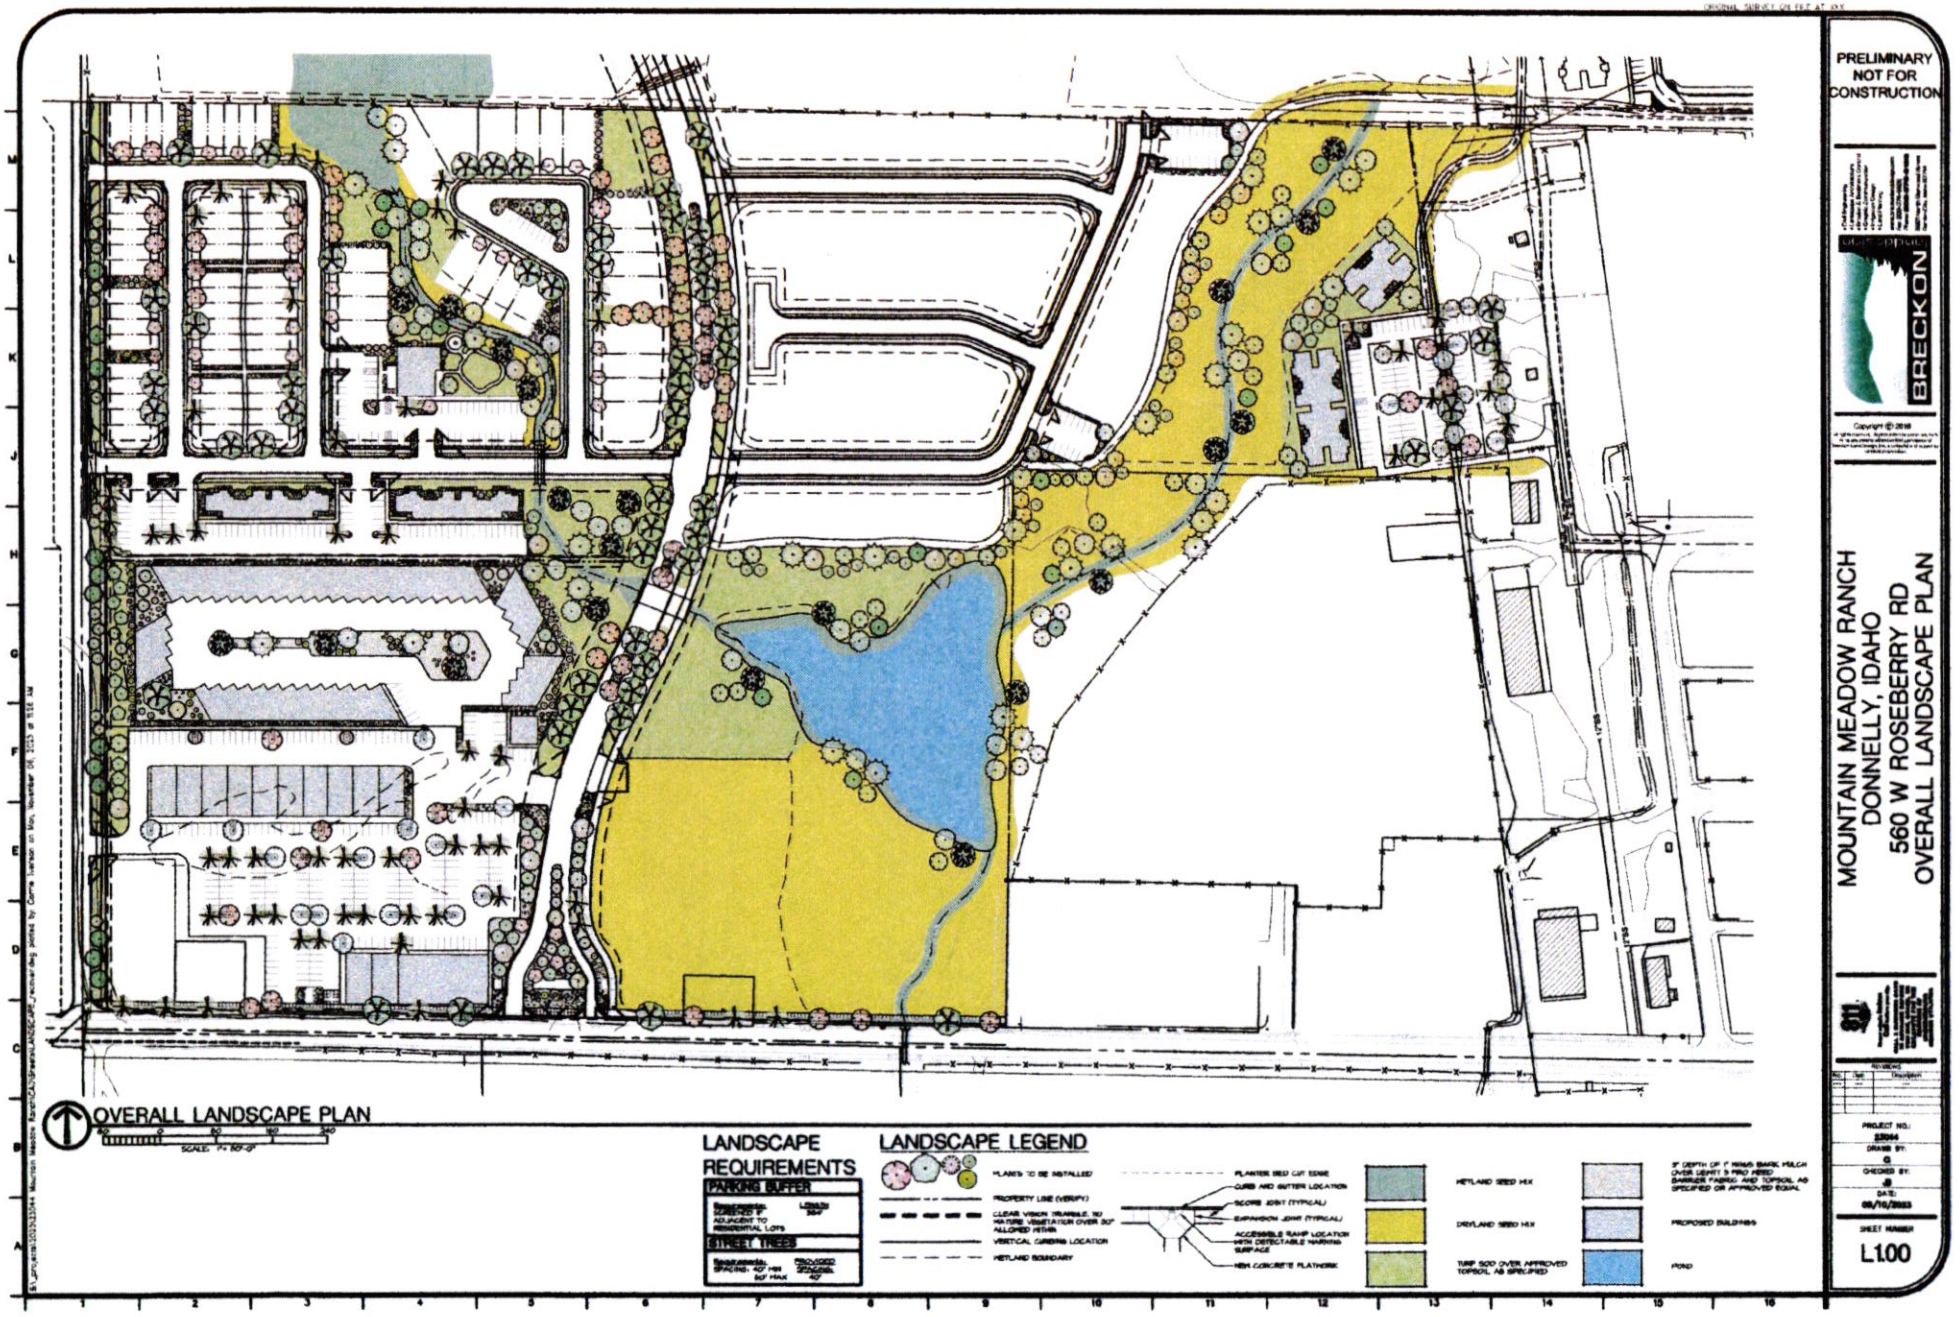

PRELIMINARY
NOT FOR
CONSTRUCTION

BRECKON

Copyright © 2018

MOUNTAIN MEADOW RANCH
DONNELLY, IDAHO
560 W ROSEBERRY RD
OVERALL LANDSCAPE PLAN

REVISIONS		
No.	Init.	Description

PROJECT NO.: 23044
DRAWN BY:
CHECKED BY: JB
DATE: 05/10/2023

SHEET NUMBER
L100